19 Argyle Street Watanobbi NSW

3 1 2

Immaculately presented and tastefully updated, this home boasts a stunning kitchen, spacious living, and a great backyard ensuring there is plenty of room for the growing family.

Features include 3 bedrooms, all with built-in robes and ceiling fans.

The floor plan offers light and bright open plan living as well as a covered outdoor entertaining area.

The stylish kitchen boasts waterfall stone bench tops, a 3m island bench, quality appliances including dishwasher and gas stove, plus ample storage space with soft close drawers.

A detached double garage with auto doors has rear access

Price : $ 536,000
Land Size : 616 sqm
View : https://www.coastwidefn.com.au/sale/nsw/central-coast-region/watanobbi/residential/house/5624308

Adrian Simpson
02 4353 1999

Skye Le Marseny
0403 271 122

19 Argyle Street, Watanobbi

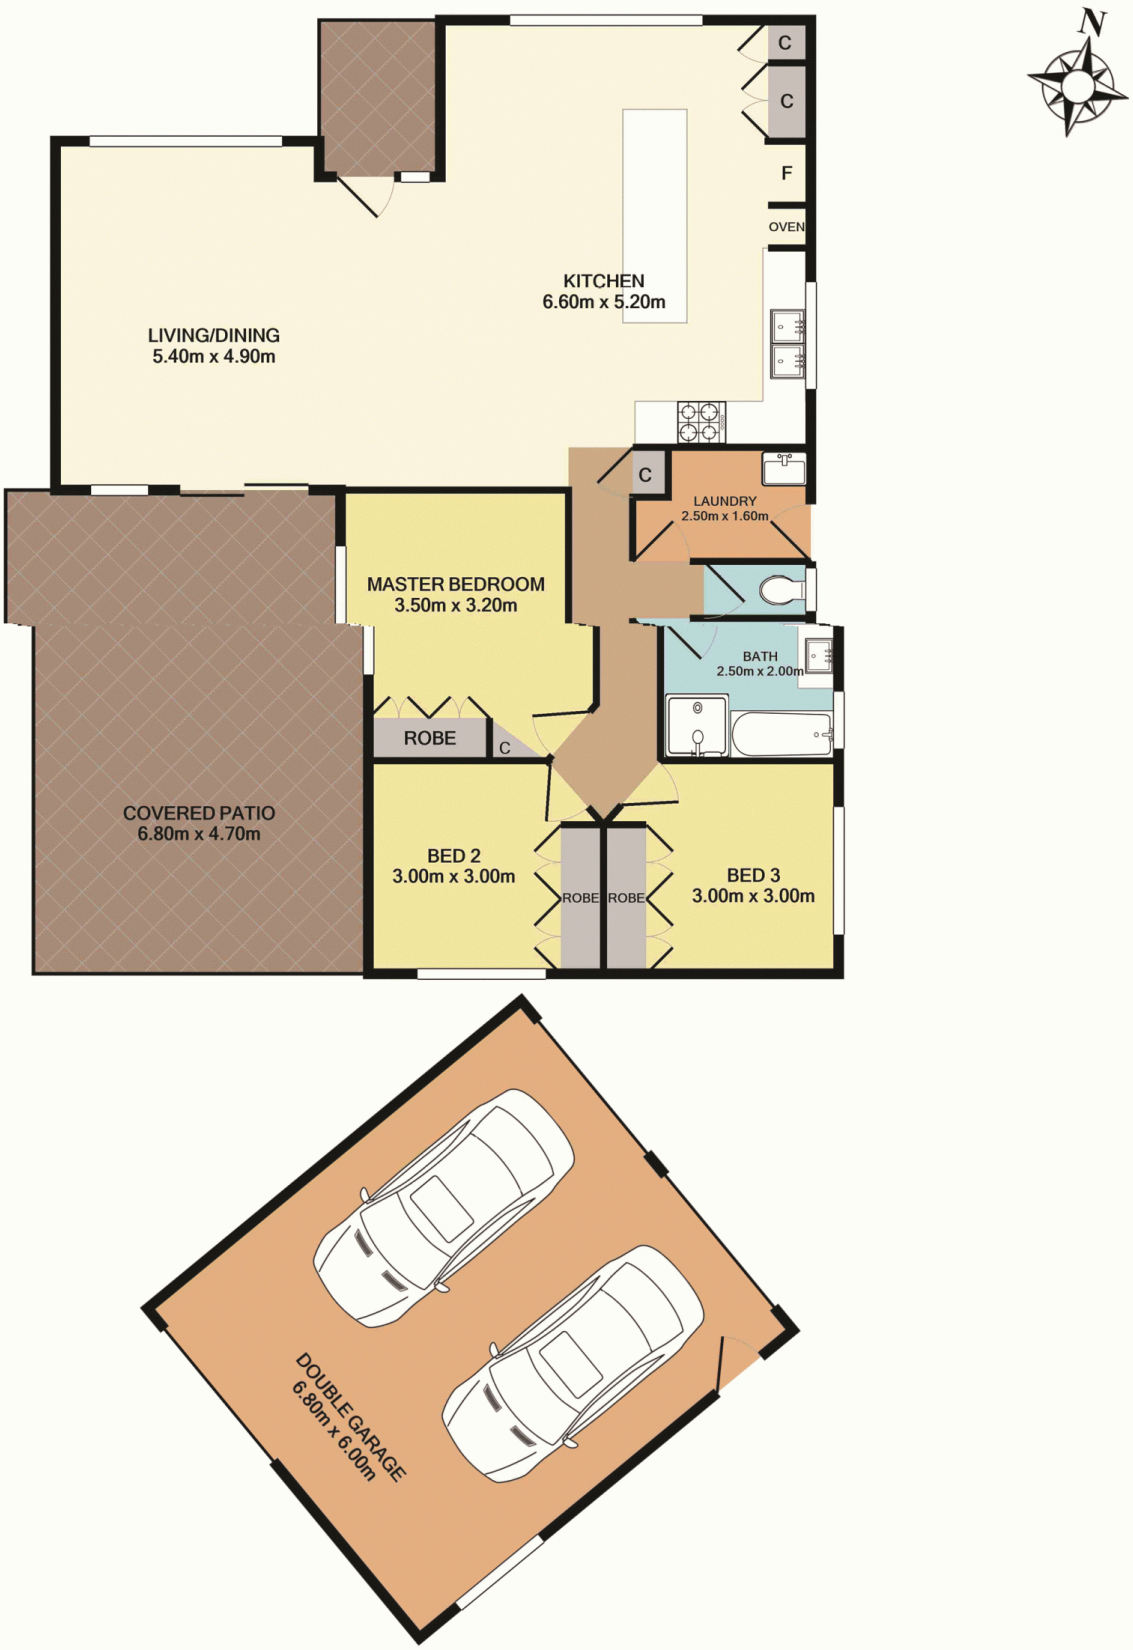

Total Approx. Floor Area 145.6 SQ.M. 1567 SQ.FT.

Measurements are approximate. Not to scale. For illustrative purposes only. Boundaries are approximate.

19 Argyle Street, Watanobbi

SITE PLAN

Measurements are approximate. Not to scale. For illustrative purposes only. Boundaries are approximate.